MGA 94
ZONE 55

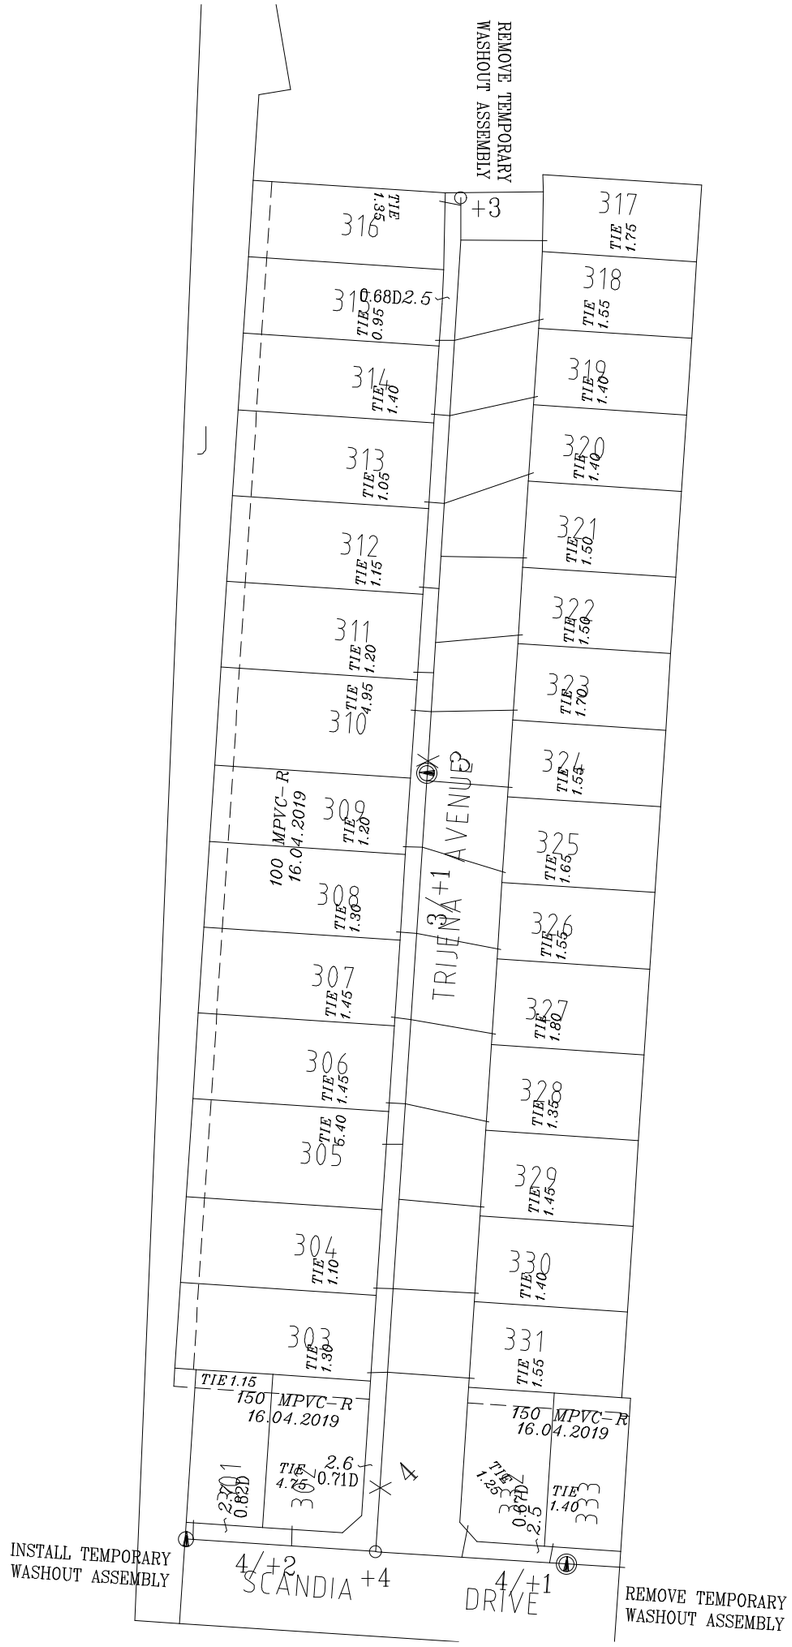

Trijena - Stage 3
Asset Recording - Recycled Water

Municipality	Hume
Water Authority	Yarra Valley Water
File No 3245-2895	Map Ref : Melway 366 B5
Scale A3 1 : 1000	10 0 10 20 30 Lengths are in metres
Co-ordinate Datum MGA94	Sheet 1 of 1
Drawing No. 304007-RW00_2D	Version 1
CAD Ref. F:\30\304007\304007-AR\WATER\RECYCLED	
Drawn By FKB	Checked By PH Date 16/04/2019

REV	AMENDMENT	APPROVED	DATE

spiire
414 La Trobe Street
PO Box 16084
Melbourne Vic 8007
T 61 3 9993 7888
spiire.com.au